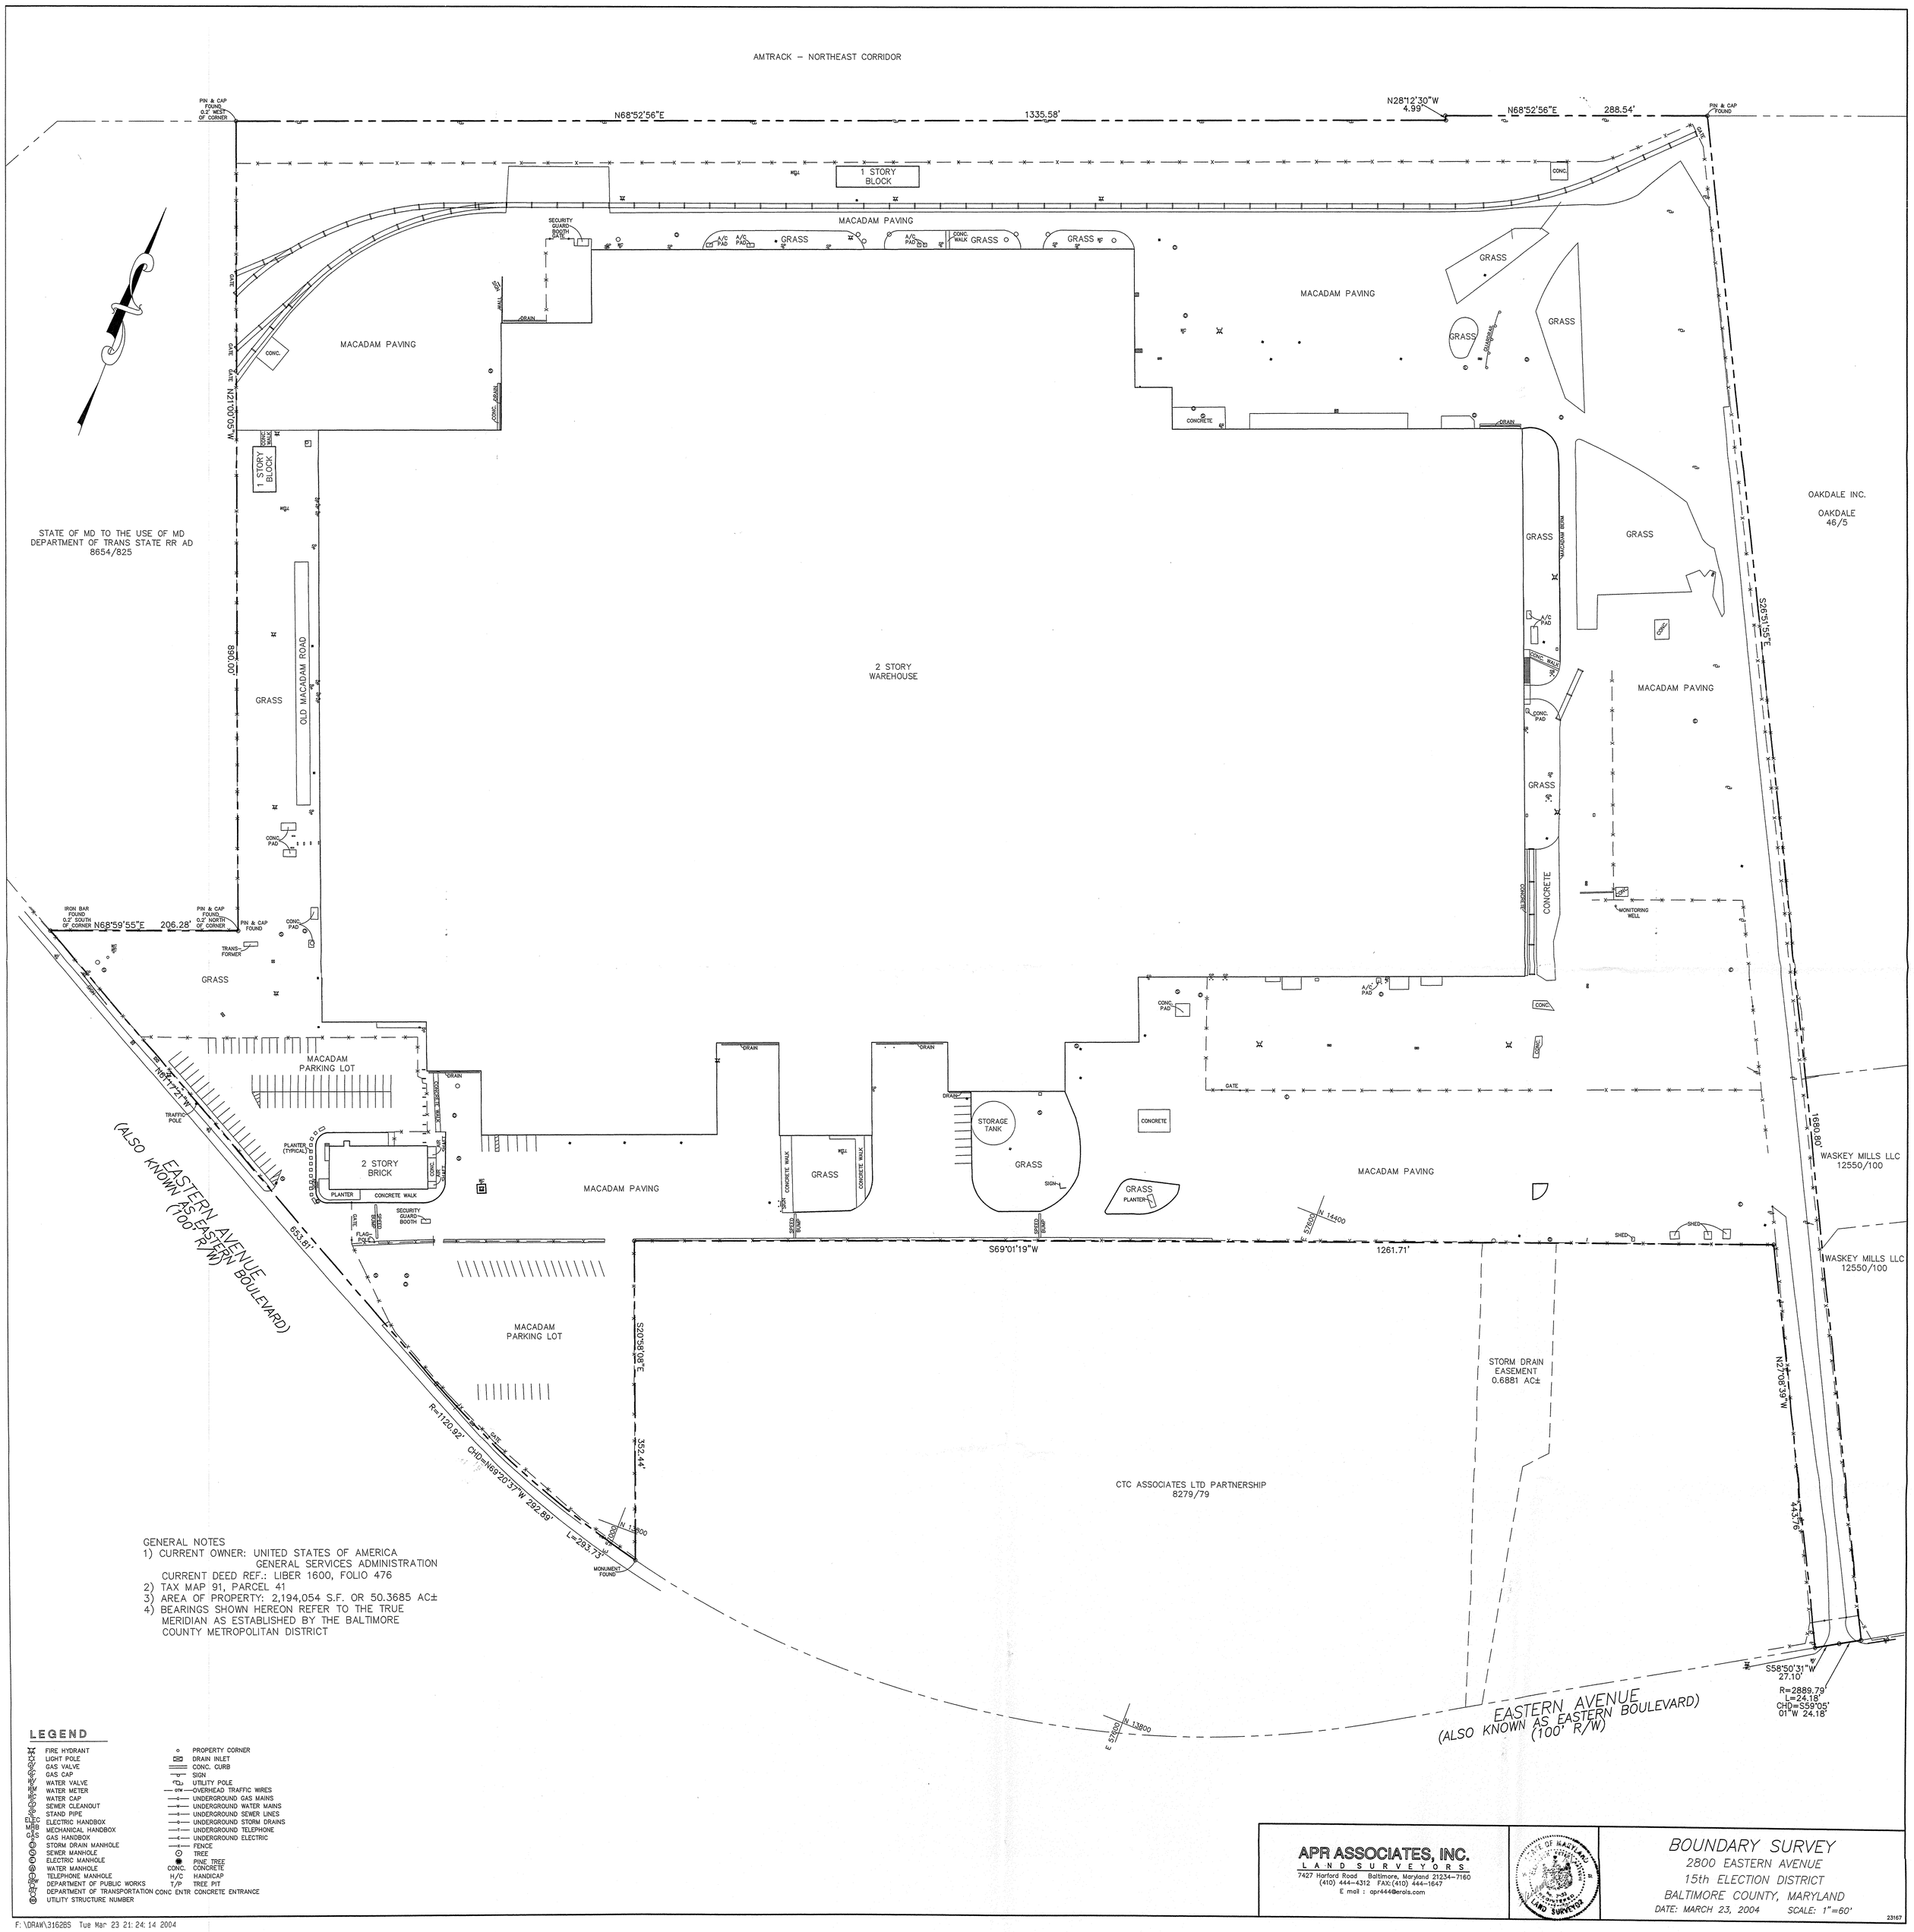

GENERAL NOTES

1) CURRENT OWNER: UNITED STATES OF AMERICA
GENERAL SERVICES ADMINISTRATION
CURRENT DEED REF.: LIBER 1600, FOLIO 476
2) TAX MAP 91, PARCEL 41
3) AREA OF PROPERTY: 2,194,054 S.F. OR 50.3685 AC±
4) BEARINGS SHOWN HEREON REFER TO THE TRUE MERIDIAN AS ESTABLISHED BY THE BALTIMORE COUNTY METROPOLITAN DISTRICT

LEGEND

	FIRE HYDRANT		PROPERTY CORNER
	LIGHT POLE		DRAIN INLET
	GAS VALVE		CONC. CURB
	GAS CAP		SIGN
	WATER VALVE		UTILITY POLE
WM	WATER METER	—OHW—	OVERHEAD TRAFFIC WIRES
	WATER CAP	—G—	UNDERGROUND GAS MAINS
	SEWER CLEANOUT	—W—	UNDERGROUND WATER MAINS
	STAND PIPE	—S—	UNDERGROUND SEWER LINES
ELEC	ELECTRIC HANDBOX	—D—	UNDERGROUND STORM DRAINS
MRB	MECHANICAL HANDBOX	—T—	UNDERGROUND TELEPHONE
GAS	GAS HANDBOX	—E—	UNDERGROUND ELECTRIC
	STORM DRAIN MANHOLE	—X—	FENCE
	SEWER MANHOLE		TREE
	ELECTRIC MANHOLE		PINE TREE
	WATER MANHOLE	CONC.	CONCRETE
	TELEPHONE MANHOLE	H/C	HANDICAP
DPW	DEPARTMENT OF PUBLIC WORKS	T/P	TREE PIT
DOT	DEPARTMENT OF TRANSPORTATION	CONC ENTR	CONCRETE ENTRANCE
	UTILITY STRUCTURE NUMBER		

APR ASSOCIATES, INC.
LAND SURVEYORS
7427 Harford Road Baltimore, Maryland 21234-7160
(410) 444-4312 FAX:(410) 444-1647
E mail : apr444@erols.com

STATE OF MARYLAND
PAUL A. RUSSO
No. 10701
REGISTERED PROFESSIONAL LAND SURVEYOR

BOUNDARY SURVEY

2800 EASTERN AVENUE
15th ELECTION DISTRICT
BALTIMORE COUNTY, MARYLAND
DATE: MARCH 23, 2004 SCALE: 1"=60'

23167

F:\DRAW\31628S Tue Mar 23 21:24:14 2004